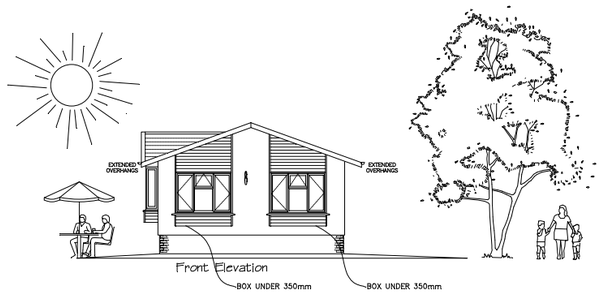

Elevations are for illustrative purposes only. (They are not exact scale).

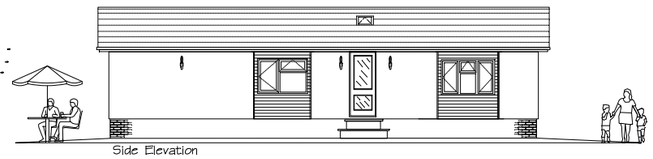

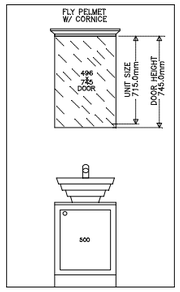

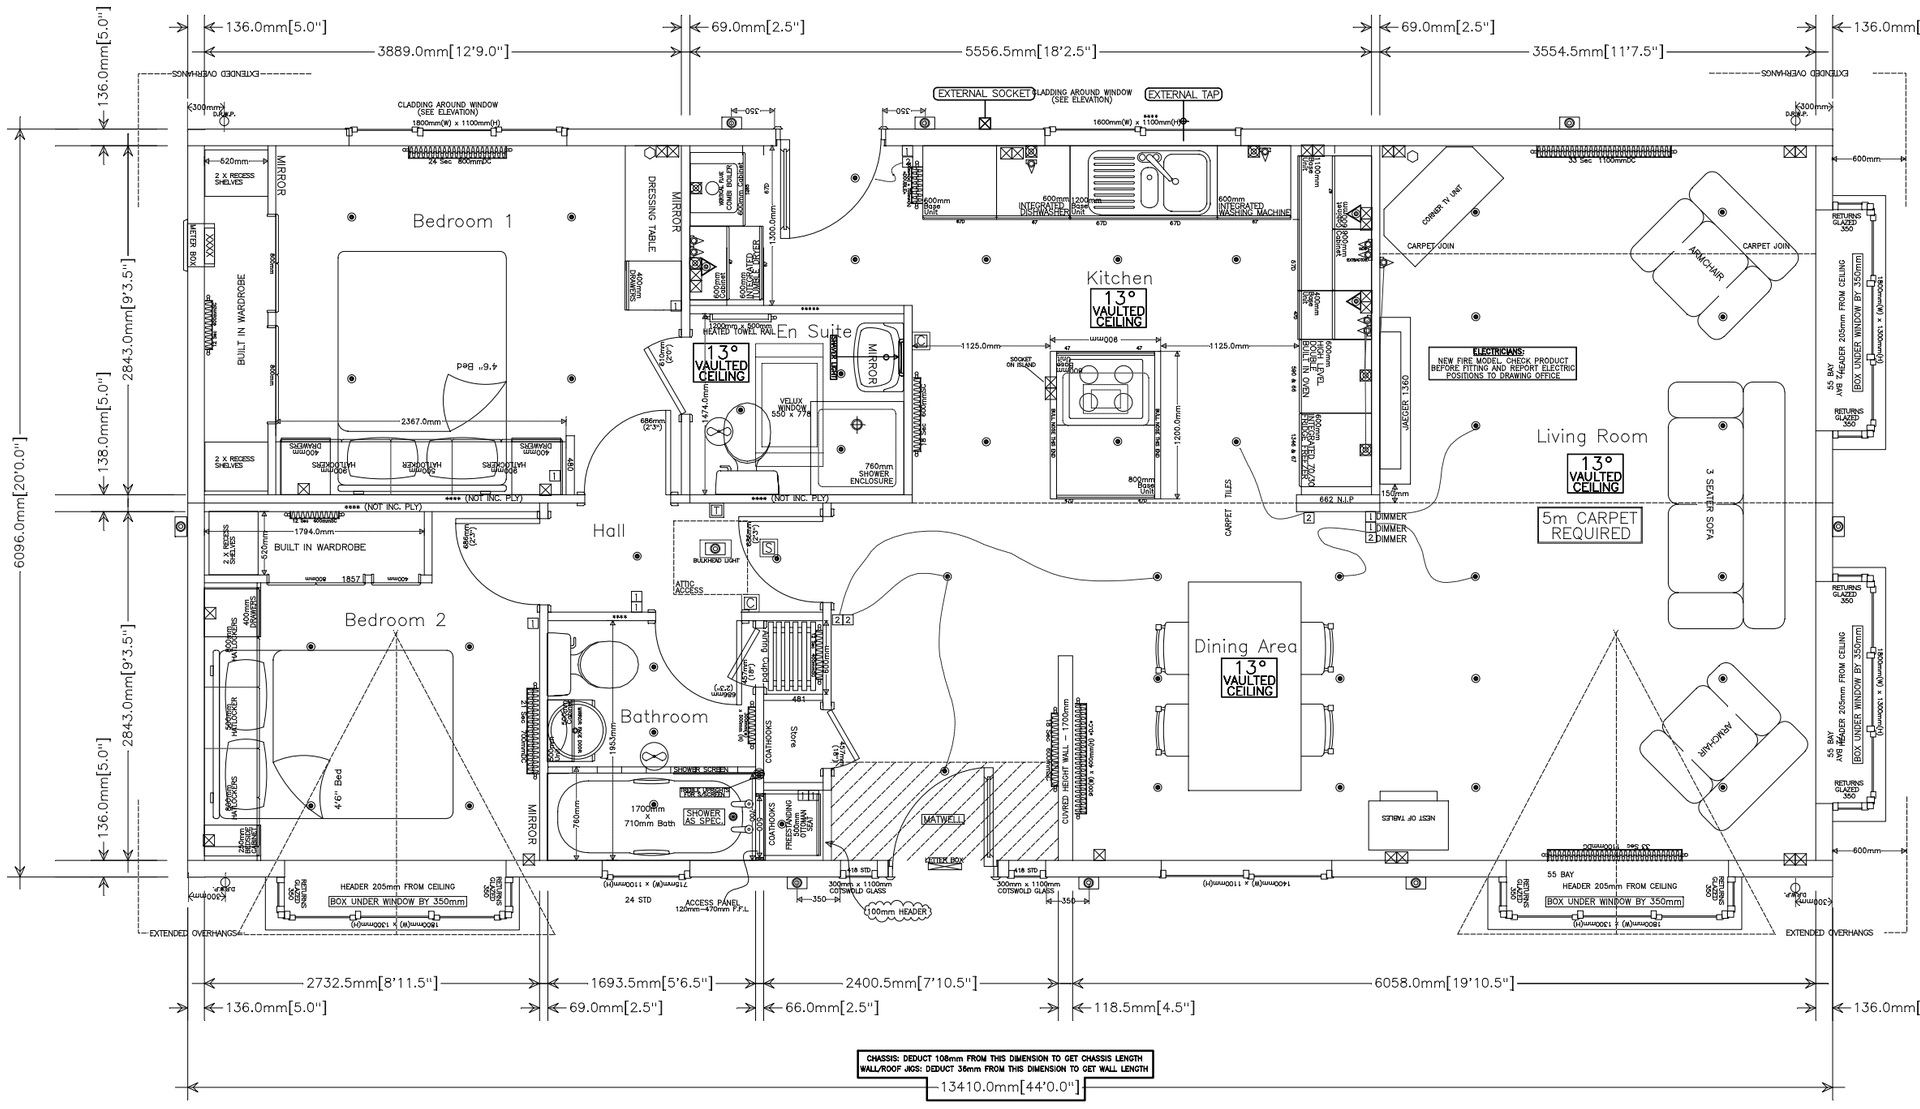

LEGEND

SYMBOL	DESCRIPTION
	radiator
	Single power point
	Double power point
	T.V Point
SKY	Sky Point
	Spur operable to a switch (above worktop)
	External light
	Ceiling Rose (Light)
W	Wall light
	Tri light (under cab/fly pelmet)
	Recessed Downlighter.
U	Recessed Downlighter (under cabinet/fly pelmet etc)
METER BOX	Electric meter box
XXXX	Consumer unit
1	Light switch
2	Two –way light switch
3	Three –way light switch
T	Thermostat
D.P.R.P.	Rainwater down pipe
	Extractor fan
S&VP	Soil and vent pipe
S	Smoke Detector
C	Carbon Monoxide Detector

PLEASE NOTE

FOR CONSTRUCTION PURPOSES REFER TO THE DIMENSIONS IN MILLIMETRES. (DIMENSIONS IN BRACKETS ARE APPROXIMATIONS).

REVISIONS	
REVISED: **/**/** **********	**

STATELY ALBION LTD

Unit 20 Darren Drive
Prince Of Wales Industrial Estate
Abercarn
Newport, Gwent
NP11 5AR

TEL: 01495 244472
FAX: 01495 248939
EMAIL: sales@stately-albion.co.uk
WEB: www.stately-albion.co.uk

DRAWING NUMBER:	22316
DRAWN BY:	JO
SCALE:	1:25 on A1/1:50 on A3
DATE:	22/01/2021
CUSTOMER NAME:	Highgrove Park (EST NO: 74179)